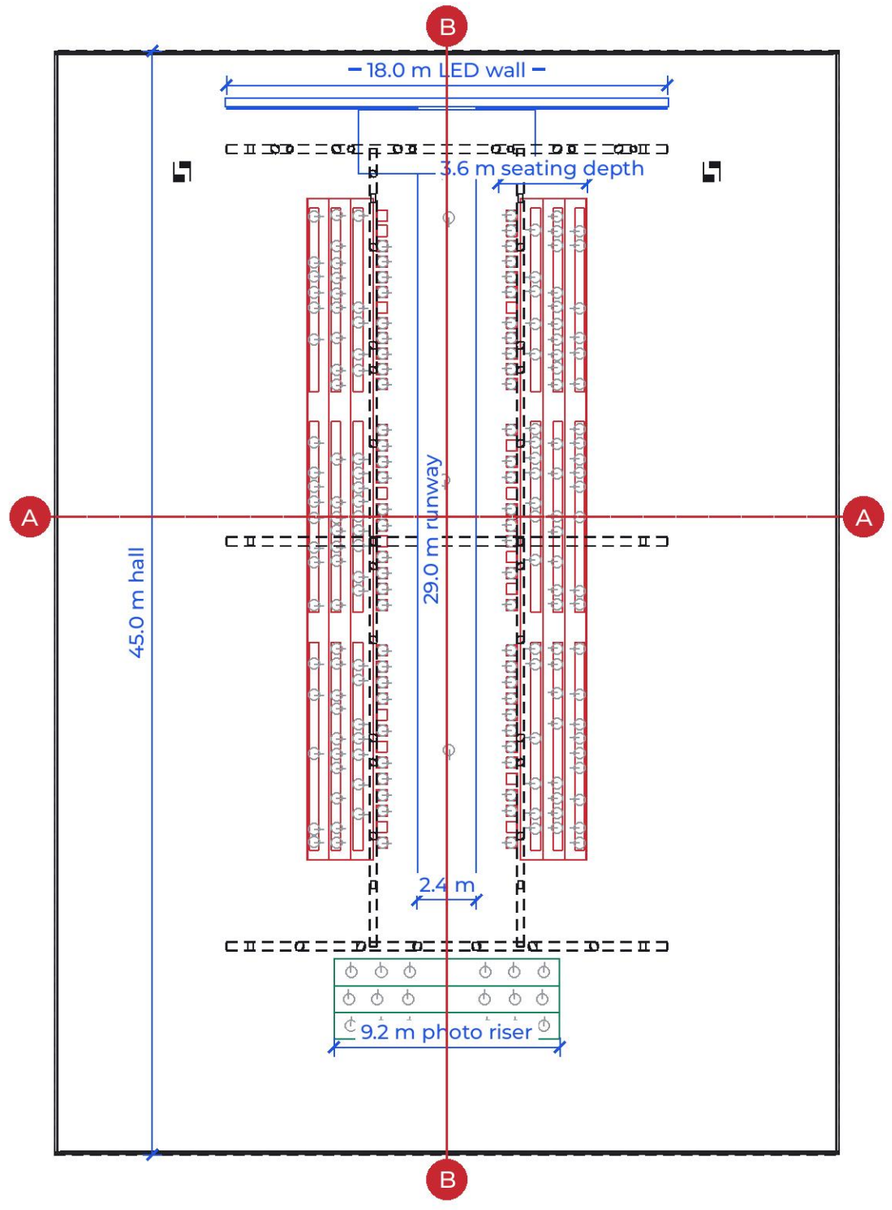


LAYERS

- Venue shell
- Runway + LED reveal wall
- Guest seating
- Photographers riser
- Overhead (rigging, ceiling)
- Person (scale)
- Key dimension

N

0 2 4 6 8 10 m

Scale 1:250 @ A3

PROJECT	SECTOR	DRAWING	SCALE	SHEET	REV	DATE	UNITS
NOIR - Autumn / Winter 2027 Runway Show	Fashion Event & R...	General arrangement plan	1:250	01 / 04	P1	2026-11-12	metres


DESIGN INTENT - NOT FOR CONSTRUCTION. VERIFY ALL DIMENSIONS ON SITE.

CONCEPT PROJECT · FICTIONAL BRAND

A CROSS SECTION A-A (LOOKING UPSTAGE TO THE LED WALL) · 1:200


KEY

- Cut element
- Beyond (by layer)

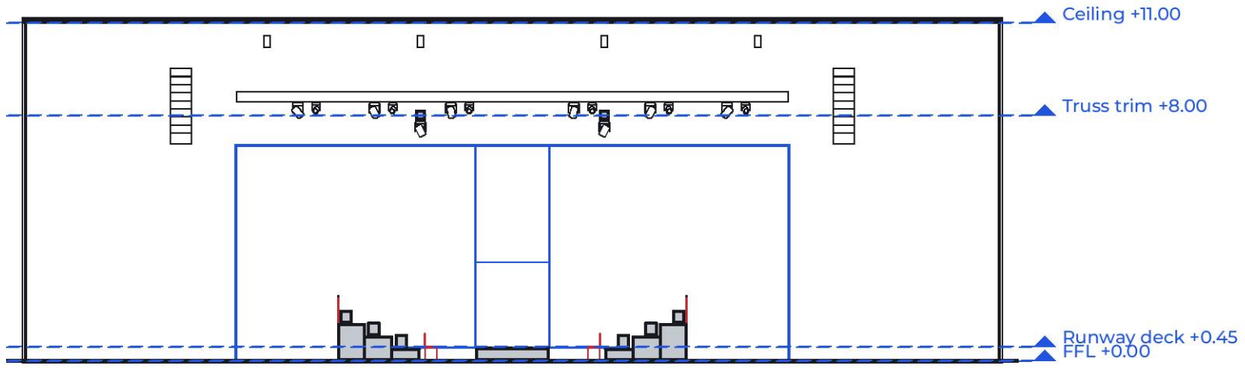

0 2 4 6 8 10 m

B LONG SECTION B-B (RUNWAY CENTRE LINE, LOOKING HOUSE RIGHT) · 1:200

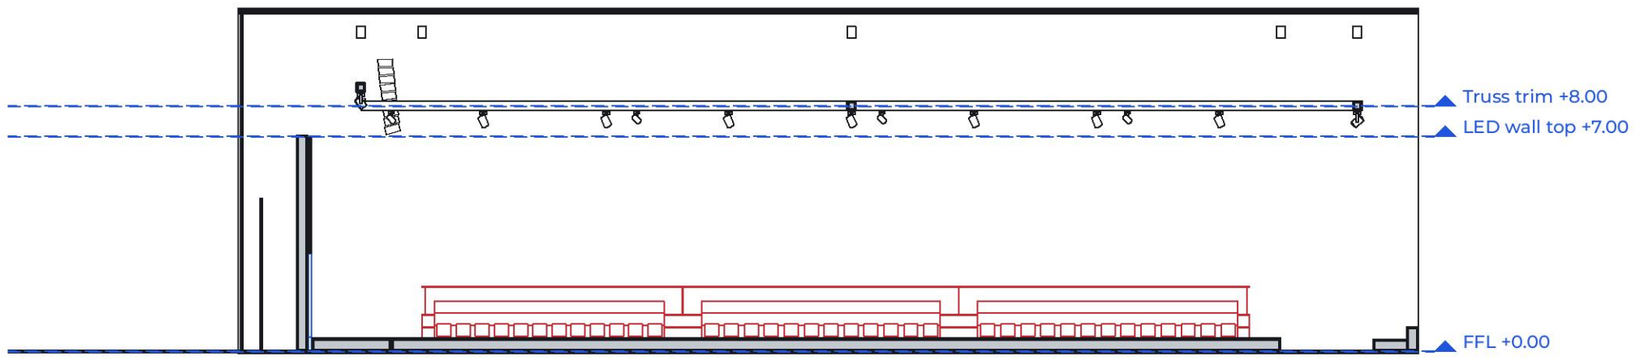


0 2 4 6 8 10 m

PROJECT	SECTOR	DRAWING	SCALE	SHEET	REV	DATE	UNITS
NOIR - Autumn / Winter 2027 Runway Show	Fashion Event & R...	Sections and elevations	As shown	02 / 04	P1	2026-11-12	metres

DESIGN INTENT - NOT FOR CONSTRUCTION. VERIFY ALL DIMENSIONS ON SITE.

CONCEPT PROJECT · FICTIONAL BRAND

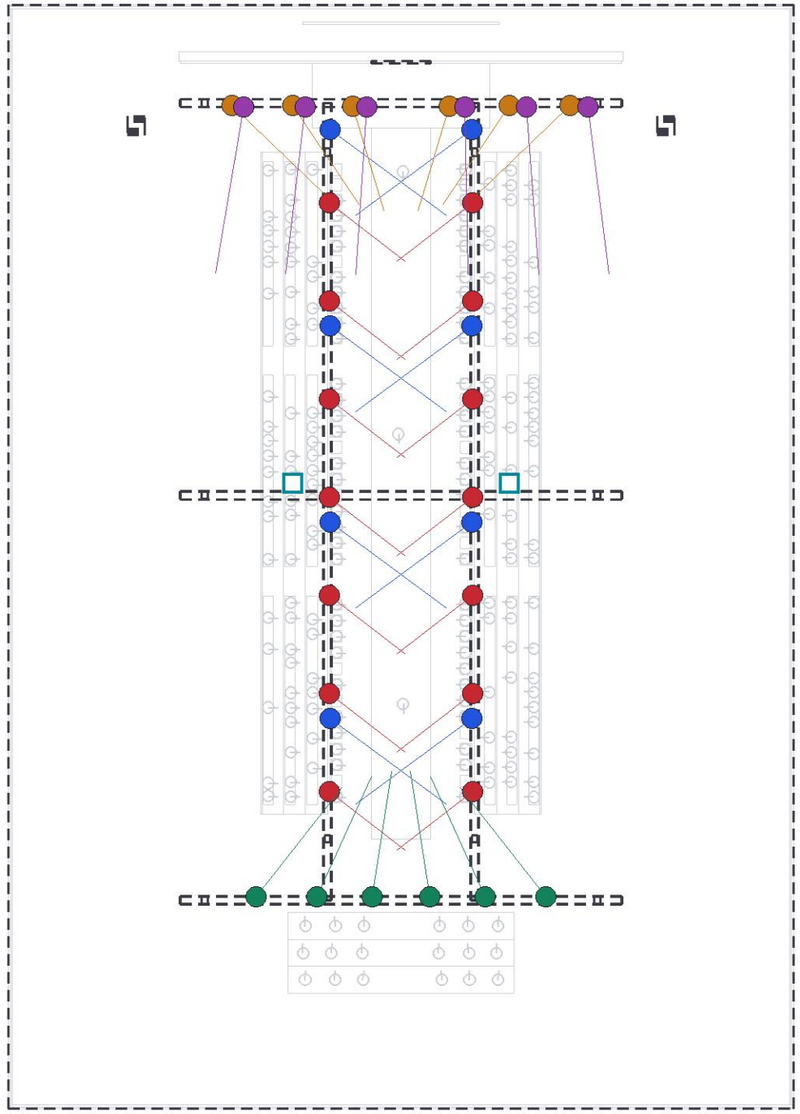

LIGHTING SCHEDULE

- 14 Profile - cross key
  spot 16°
- 8 Beam - crossfire
  spot 3°
- 6 Front key
  spot 18°
- 6 Backlight - blue
  spot 26°
- 6 Beam - upstage
  spot 2°
- 2 House wash - audience
  area

42 lighting positions

— Truss / overhead structure

N

0 2 4 6 8 10 m

PROJECT	SECTOR	DRAWING	SCALE	SHEET	REV	DATE	UNITS
NOIR - Autumn / Winter 2027 Runway Show	Fashion Event & R...	Lighting and rigging plot	1:250	03 / 04	P1	2026-11-12	metres

DESIGN INTENT - NOT FOR CONSTRUCTION. VERIFY ALL DIMENSIONS ON SITE.

CONCEPT PROJECT · FICTIONAL BRAND

CATEGORY	ITEM	SPECIFICATION	QTY	UNIT	SOURCE
Staging	Runway deck	29.0 x 2.4 m @ 450 mm, white gloss resin top, black gloss fascia	69.6	m2	design
	Upstage landing	7.2 x 2.6 m @ 450 mm, matching runway finish	18.7	m2	design
	LED kick line	6500K LED tape in fascia shadow gap	70.4	m	design
	Photographers' riser	9.2 x 3.3 m, 3 tiers at 400 / 800 / 1200 mm, carpeted	30.4	m2	design
Seating	Seating risers	3 tiers per side at 400 mm rises, 2.7 x 27.0 m per side	145.8	m2	design
	Riser nosing LED	3000K LED tape, all riser and photo-riser nosings	189.6	m	design
	FROW chairs	Black velour seat and back, brushed brass legs	74	ea	design
	Upholstered benches	420 mm deep, black velour, on risers	142.8	m	design
	Total guest capacity	FROW + bench seating at 600 mm per guest	308	seats	design
LED / AV	LED reveal wall	2.6 mm pitch, 18 x 7 m less 2.4 x 3.2 m portal	118.3	m2	design
	Portal reveal LED	Jambs + head, high-output white	7.9	m	design
	Line-array PA	Flown L/R, 9 cabinets per side	18	ea	design
Rigging	Box truss 290 mm	2 longitudinal runs + 3 cross runs at 8.0 / 8.6 m trim	119.0	m	design
	Chain hoists 1 t	Motorised, incl. spansets and steels	12	ea	design
Venue	Perimeter drape	Black wool serge, 11 m drop, full perimeter	154.0	m	design
Effects	Haze machines	Water-based, DMX controlled (allowance)	2	ea	design
Lighting	Profile - cross key	spot fixture position (from 3D model)	14	ea	model
	Beam - crossfire	spot fixture position (from 3D model)	8	ea	model
	Front key	spot fixture position (from 3D model)	6	ea	model
	Backlight - blue	spot fixture position (from 3D model)	6	ea	model
	Beam - upstage	spot fixture position (from 3D model)	6	ea	model
	House wash - audience	area fixture position (from 3D model)	2	ea	model

Source: 'model' = counted from the 3D scene; 'design' = taken off the design layout. Quantities are for estimating only.

PROJECT	SECTOR	DRAWING	SCALE	SHEET	REV	DATE	UNITS
NOIR - Autumn / Winter 2027 Runway Show	Fashion Event & R...	Bill of quantities	NTS	04 / 04	P1	2026-11-12	metres

DESIGN INTENT - NOT FOR CONSTRUCTION. VERIFY ALL DIMENSIONS ON SITE.