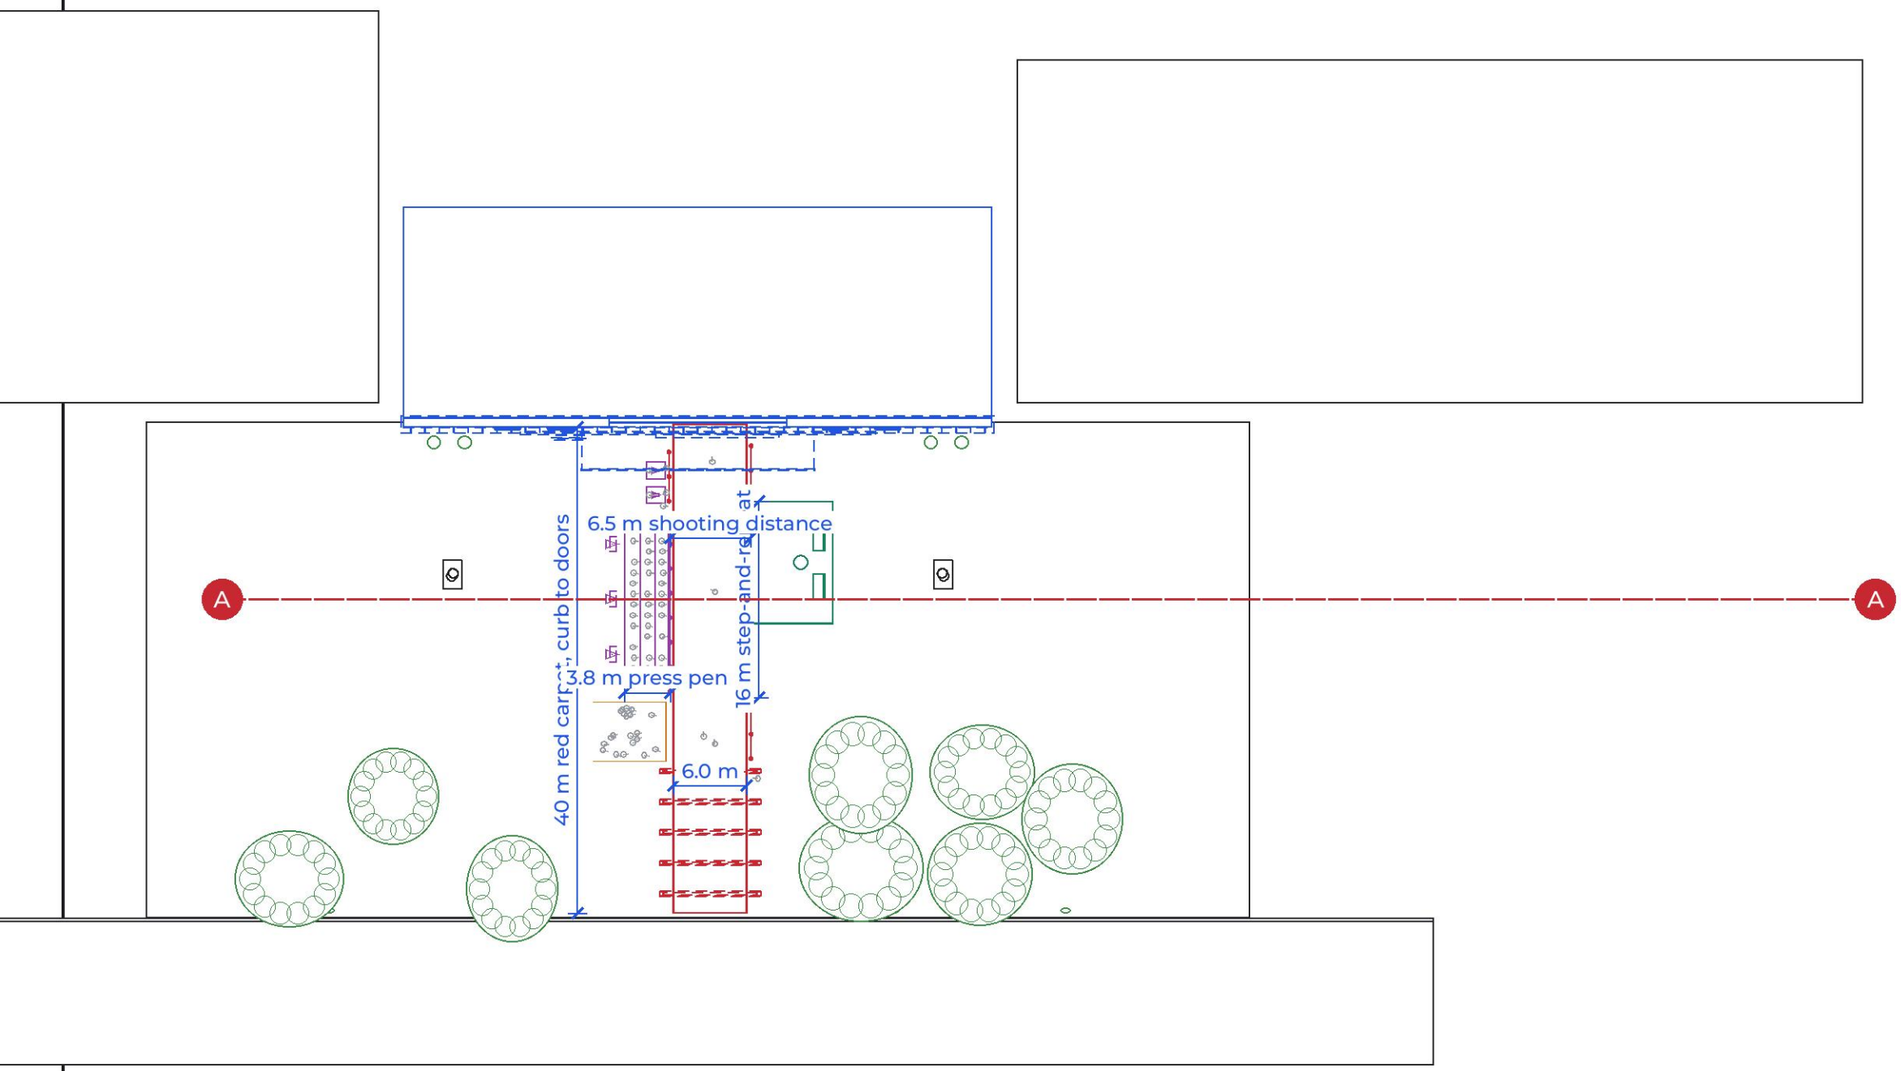


LAYERS

- Site + forecourt
- Theatre facade + marquee
- Red carpet + arrival tunnel
- Step-and-repeat + talent lounge
- Press pen + broadcast
- Fan zone
- Overhead (rigging, ceiling)
- Person (scale)
- Key dimension

N

0 5 10 15 20 25 m

Scale 1:500 @ A3

PROJECT	SECTOR	DRAWING	SCALE	SHEET	REV	DATE	UNITS
ECLIPSE - World Premiere - Red Carpet Arrival	Red Carpet Premiere	General arrangement plan	1:500	01 / 04	P1	2026-11-12	metres

DESIGN INTENT - NOT FOR CONSTRUCTION. VERIFY ALL DIMENSIONS ON SITE.


CONCEPT PROJECT · FICTIONAL BRAND

A SECTION A-A (THROUGH PRESS PEN AND STEP-AND-REPEAT, LOOKING TO THE THEATRE) · 1:125

KEY


Cut element

Beyond (by layer)

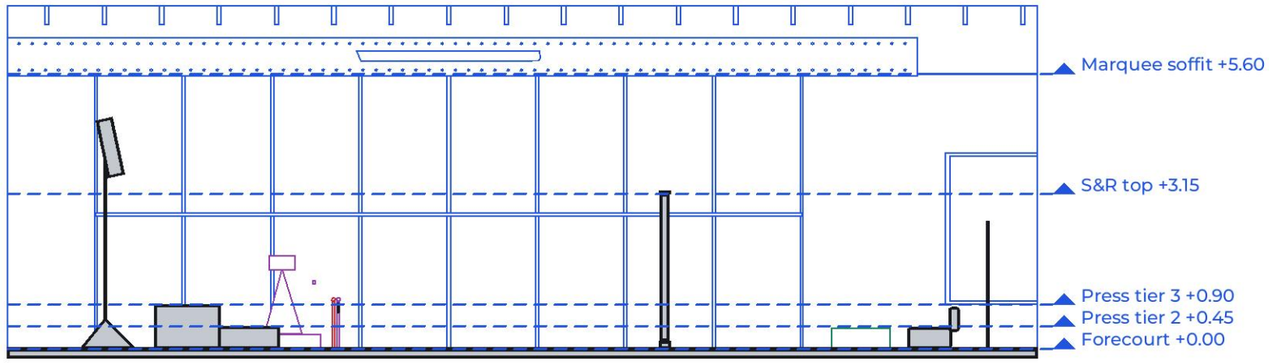

0 2 4 6 8 10 m

B ELEVATION B (ARRIVAL AXIS FROM THE CURB) · 1:300

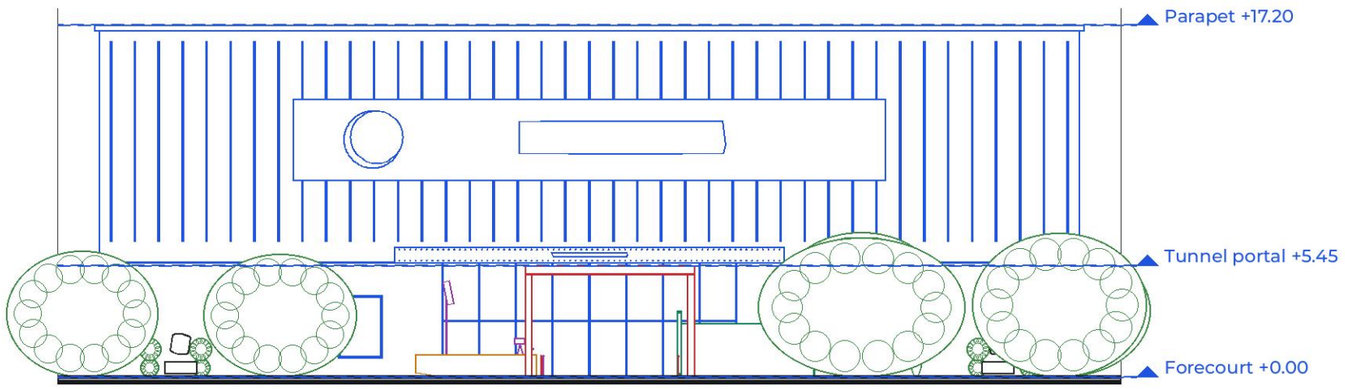


0 5 10 15 20 25 m

PROJECT	SECTOR	DRAWING	SCALE	SHEET	REV	DATE	UNITS
ECLIPSE - World Premiere - Red Carpet Arrival	Red Carpet Premiere	Sections and elevations	As shown	02 / 04	P1	2026-11-12	metres

DESIGN INTENT - NOT FOR CONSTRUCTION. VERIFY ALL DIMENSIONS ON SITE.

CONCEPT PROJECT · FICTIONAL BRAND

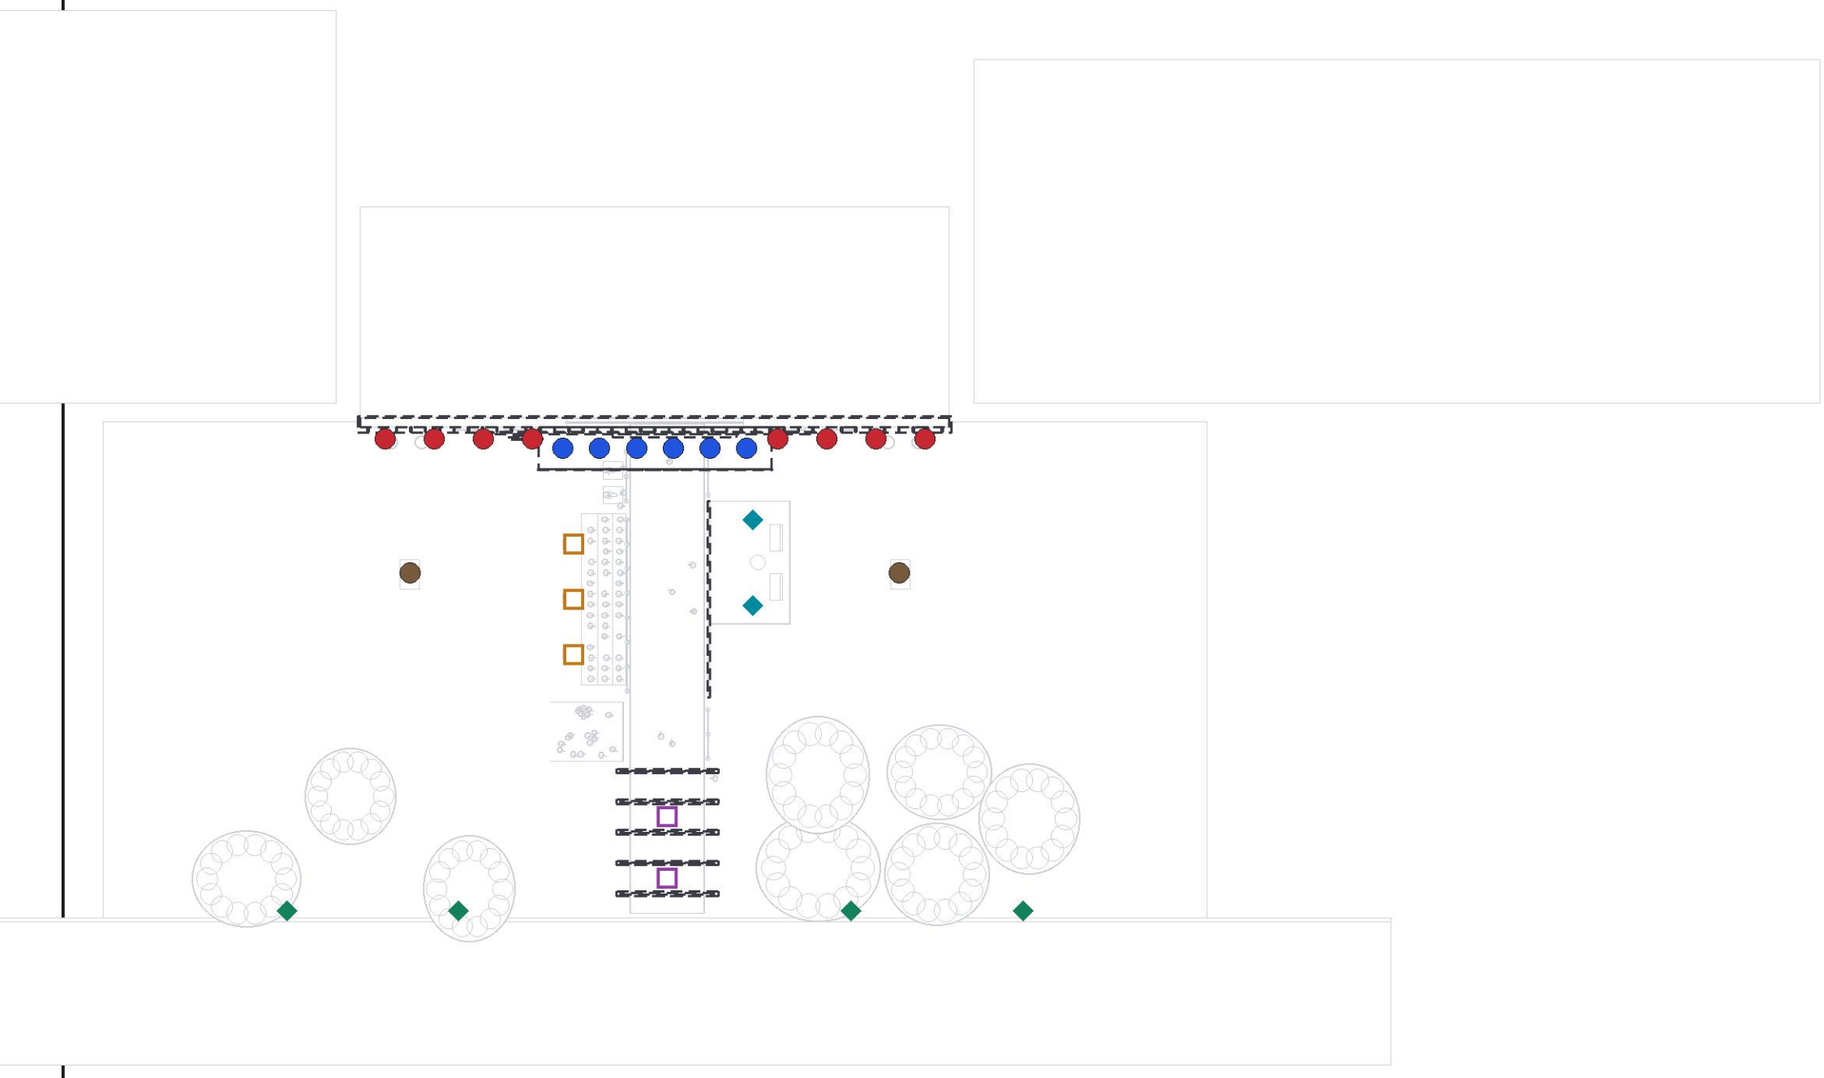

LIGHTING SCHEDULE

- 8 Facade uplight — spot 22°
- 6 Canopy downlight — spot 55°
- 4 Street lamp — point
- 3 Press key - softbox — area
- 2 Tunnel downlight — area
- 2 Lounge lamp — point
- 2 Searchlight beam — spot 2°

27 lighting positions

— Truss / overhead structure

N

0 5 10 15 20 25 m

PROJECT	SECTOR	DRAWING	SCALE	SHEET	REV	DATE	UNITS
ECLIPSE - World Premiere - Red Carpet Arrival	Red Carpet Premiere	Lighting and rigging plot	1:500	03 / 04	P1	2026-11-12	metres

DESIGN INTENT - NOT FOR CONSTRUCTION. VERIFY ALL DIMENSIONS ON SITE.

CONCEPT PROJECT · FICTIONAL BRAND

CATEGORY	ITEM	SPECIFICATION	QTY	UNIT	SOURCE
Carpet	Red carpet	600 g/m2 velour pile, curb to theatre doors, 6.0 m wide	239.4	m2	design
	Carpet binding	Gold edge binding, both sides	79.8	m	design
Arrival	Tunnel portal frames	7.6 x 5.0 m, black powder coat, gold reveal	5	ea	design
	Portal LED line	2700K linear LED, jambs + head	88.0	m	design
Media wall	Step-and-repeat	16 x 3 m tension-fabric print on frame	48.0	m2	design
	Base plinth + gold cap	150 mm plinth, brushed gold capping	16.0	m	design
Press	Press pen decks	14 m long, tiers at 0 / 450 / 900 mm, carpeted	51.1	m2	design
	Photographer positions	Allocated positions across 3 tiers	41	ea	design
	Softbox key lights on stands	1.2 x 1.2 m gridded softbox, 4300K	3	ea	design
	Broadcast risers	1.6 x 1.4 m @ 300 mm, incl. TV camera position	2	ea	design
Crowd	Brass stanchions	With red velvet ropes	17	ea	design
	Crowd-control barriers	Steel, 2.3 m units, fan zone	8	ea	design
Talent	Talent holding lounge	Pipe-and-drape 2.6 m, carpet, 2 sofas, coffee table	68.0	m2	design
Facade	Illuminated title letters	ECLIPSE built letters, 3.0 m cap height, on 29 x 4 m backing	1	set	design
	Marquee canopy	19 x 3.4 m, 140 chaser bulbs, 6 downlights, WORLD PREMIERE fascia	1	ea	design
	Poster lightboxes	2.0 x 2.96 m, bronze frame	4	ea	design
	Planters with topiary	0.9 m cube planter, boxwood ball	4	ea	design
Effects	Searchlights	Trailer-mounted sky trackers	2	ea	design
Lighting	Facade uplight	spot fixture position (from 3D model)	8	ea	model
	Canopy downlight	spot fixture position (from 3D model)	6	ea	model
	Street lamp	point fixture position (from 3D model)	4	ea	model
	Press key - softbox	area fixture position (from 3D model)	3	ea	model
	Tunnel downlight	area fixture position (from 3D model)	2	ea	model
	Lounge lamp	point fixture position (from 3D model)	2	ea	model
	Searchlight beam	spot fixture position (from 3D model)	2	ea	model

Source: 'model' = counted from the 3D scene; 'design' = taken off the design layout. Quantities are for estimating only.

PROJECT	SECTOR	DRAWING	SCALE	SHEET	REV	DATE	UNITS
ECLIPSE - World Premiere - Red Carpet Arrival	Red Carpet Premiere	Bill of quantities	NTS	04 / 04	P1	2026-11-12	metres

DESIGN INTENT - NOT FOR CONSTRUCTION. VERIFY ALL DIMENSIONS ON SITE.