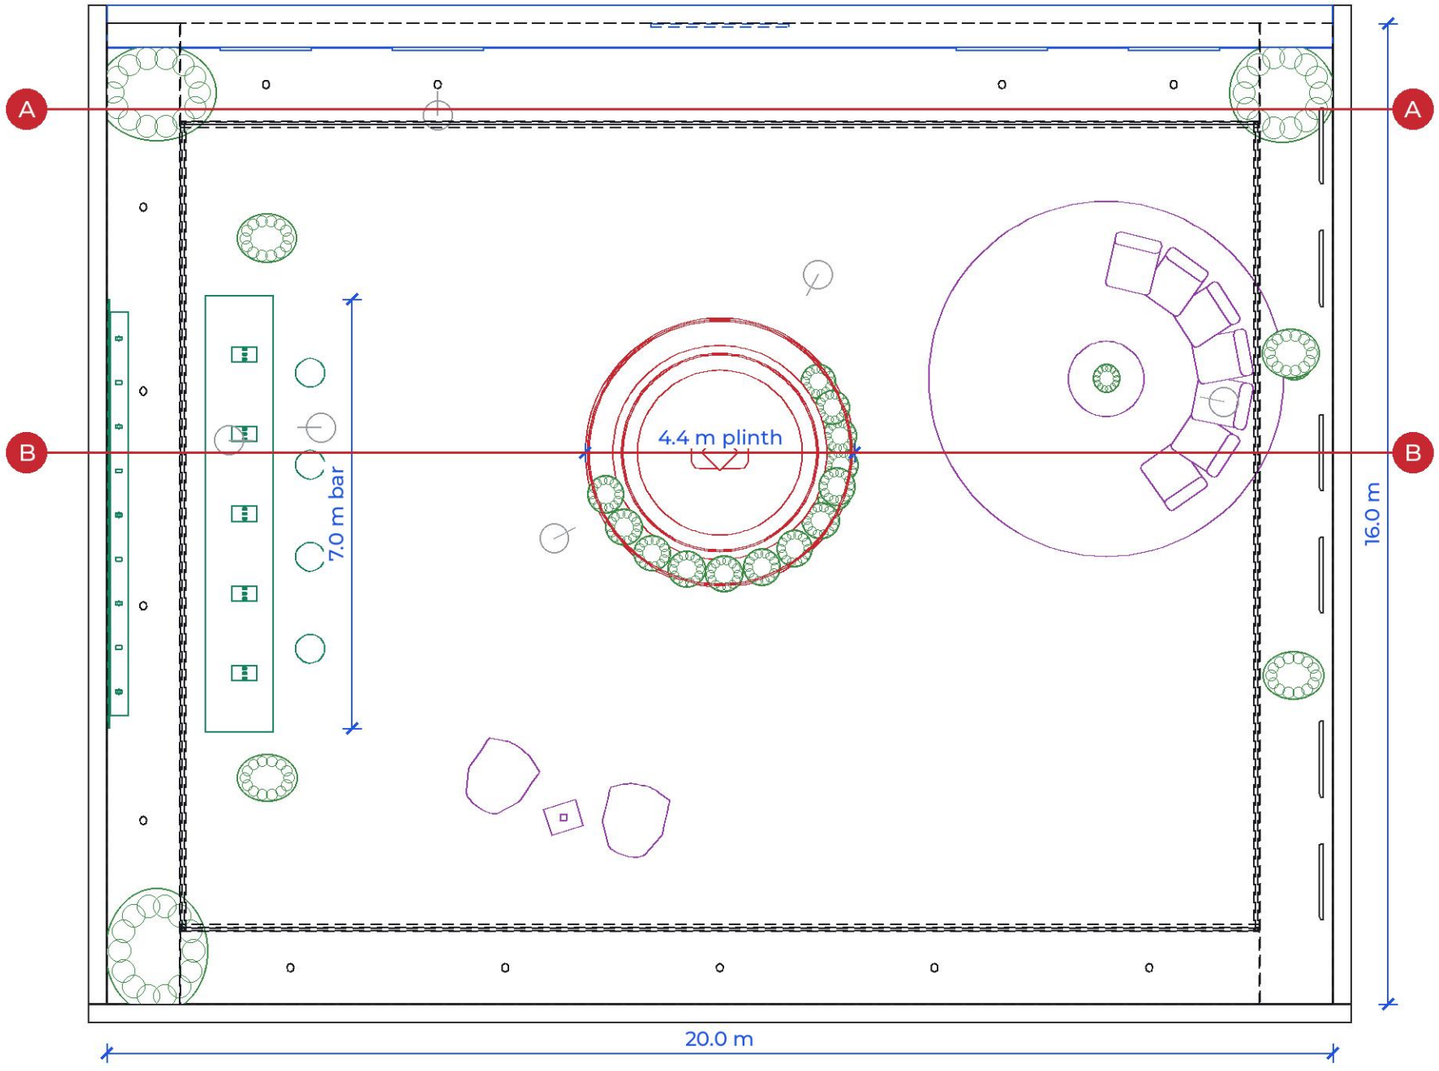


LAYERS

- Room shell
- Brand wall + niches
- Hero installation
- Discovery bar
- Lounge
- Overhead (rigging, ceiling)
- Person (scale)
- Key dimension

N


0 1 2 3 4 5 m

Scale 1:100 @ A3

PROJECT	SECTOR	DRAWING	SCALE	SHEET	REV	DATE	UNITS
AURELIA - Fragrance Launch - Luxury Pop-Up	Luxury Brand Activ...	General arrangement plan	1:100	01 / 04	P1	2026-11-12	metres

DESIGN INTENT - NOT FOR CONSTRUCTION. VERIFY ALL DIMENSIONS ON SITE.

A ELEVATION A (BRAND WALL, ARCHED NICHES) · 1:100

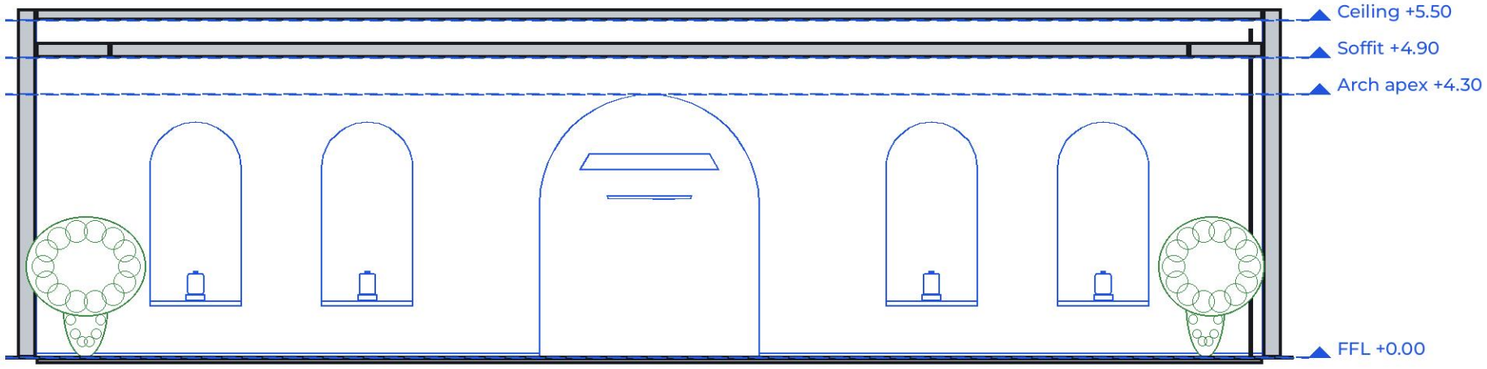


KEY

Cut element

Beyond (by layer)



B SECTION B-B (THROUGH BAR, HERO PLINTH AND LOUNGE, LOOKING TO THE BRAND WALL) · 1:100

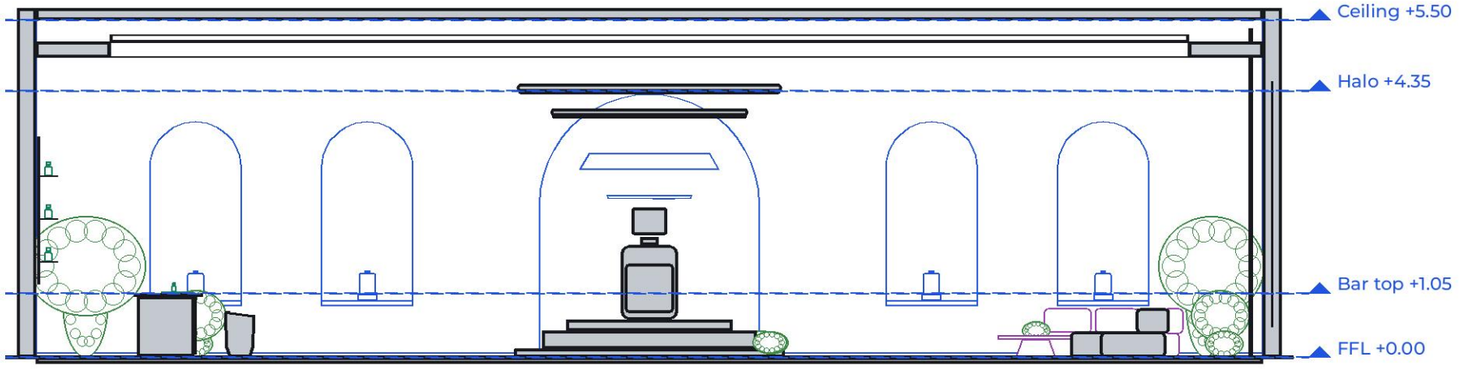




PROJECT	SECTOR	DRAWING	SCALE	SHEET	REV	DATE	UNITS
AURELIA - Fragrance Launch - Luxury Pop-Up	Luxury Brand Activ...	Sections and elevations	As shown	02 / 04	P1	2026-11-12	metres

DESIGN INTENT - NOT FOR CONSTRUCTION. VERIFY ALL DIMENSIONS ON SITE.

CONCEPT PROJECT · FICTIONAL BRAND

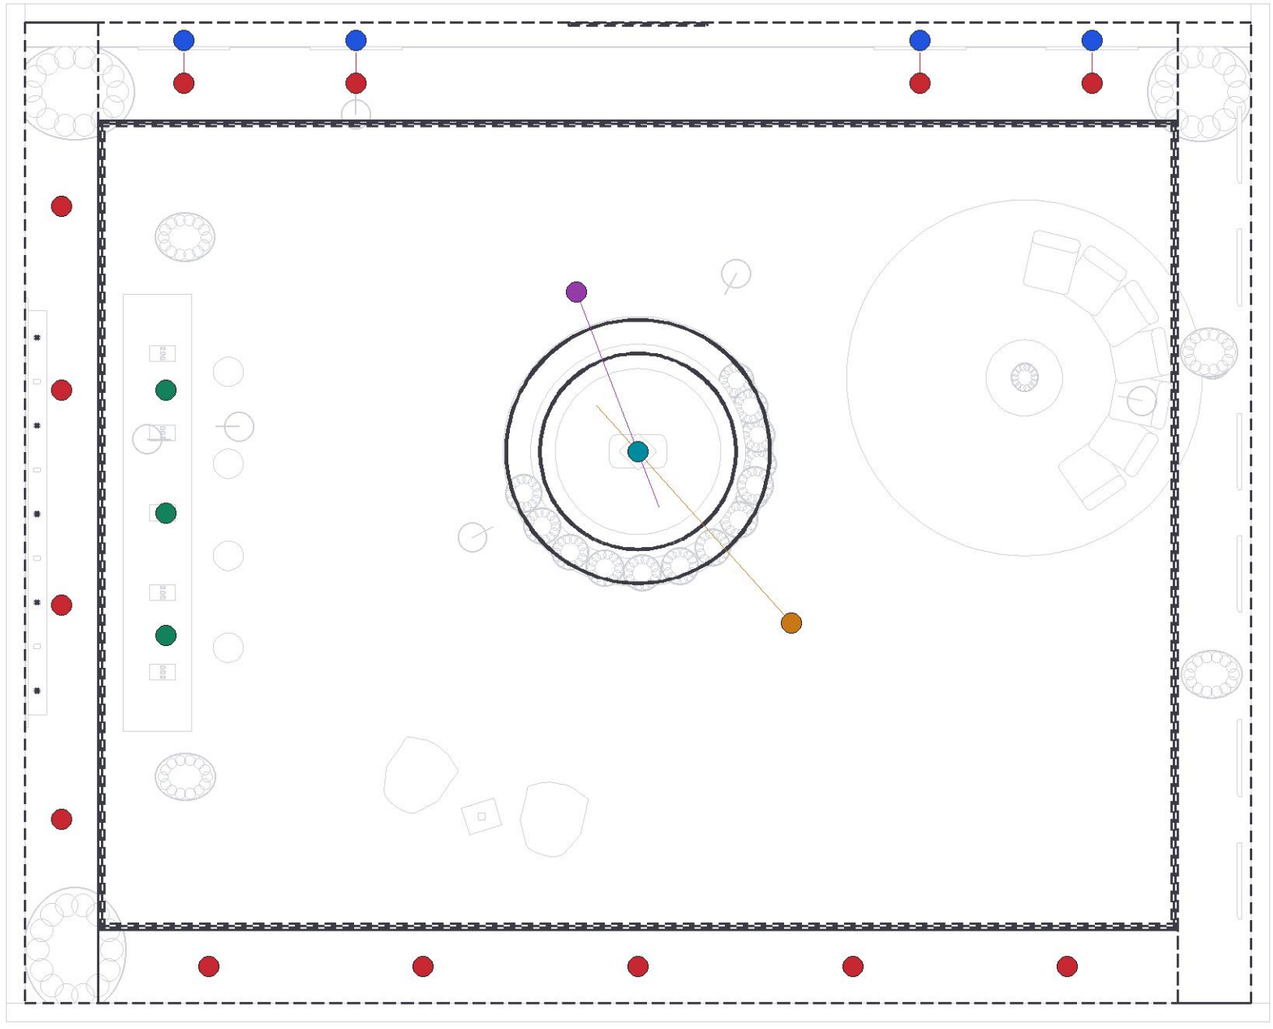

LIGHTING SCHEDULE

- 13 Downlight 3000K
  spot 40°
- 4 Niche pin-spot
  spot 18°
- 3 Bar pendant key
  spot 35°
- 1 Hero key - bottle
  spot 14°
- 1 Hero rim - bottle
  spot 14°
- 1 Hero plinth wash
  spot 50°

23 lighting positions

— Truss / overhead structure

N

0 1 2 3 4 5 m

PROJECT	SECTOR	DRAWING	SCALE	SHEET	REV	DATE	UNITS
AURELIA - Fragrance Launch - Luxury Pop-Up	Luxury Brand Activ...	Lighting and rigging plot	1:100	03 / 04	P1	2026-11-12	metres

DESIGN INTENT - NOT FOR CONSTRUCTION. VERIFY ALL DIMENSIONS ON SITE.

CATEGORY	ITEM	SPECIFICATION	QTY	UNIT	SOURCE
Shell	Floor finish	Honed limestone 600 mm format	320.0	m2	design
	Wall finish	Mineral plaster, all walls to 5.5 m (gross)	396.0	m2	design
	Perimeter soffit + cove	1.2 m soffit at +4.9 m with concealed 3000K cove LED	61.6	m	design
Brand wall	Hero arch	3.6 x 4.3 m backlit onyx panel in plaster arch	1	ea	design
	Display niches	1.5 x 3.0 m arched niche, backlit onyx, travertine shelf	4	ea	design
	Brand lettering	AURELIA + strapline, halo-lit dark bronze	1	set	design
Hero	Hero plinth	3 tiers, 4.4 m dia: travertine / brushed champagne band / Calacatta	1	ea	design
	Oversized factice	1.6 m glass bottle replica, amber fill, gold faceted cap	1	ea	design
	Suspended halo	4.2 m + 3.1 m dia rings, 2700K diffused LED, 3-point suspension	2	ea	design
	Floral domes	Hydrangea / rose domes around plinth	14	ea	design
Bar	Discovery bar	7 m, fluted oak front, Calacatta top, champagne kick	1	ea	design
	Back-bar	Backlit onyx 7.0 x 2.4 m + 3 glass shelves	1	ea	design
	Bar stools	Round bar stool	4	ea	design
	Tester trays	Brushed champagne, 3 testers each	5	ea	design
Lounge	Curved sofa modules	Boucle, 7 modules on a 1.9 m radius	7	ea	design
	Round rug	5.8 m dia, wool	1	ea	design
	Lounge chairs + side table	Mid-century lounge chair pair, side table, vase	1	set	design
Planting	Pachira trees in planters	2.3 m	3	ea	design
	Potted plants	1.1 m	4	ea	design
Windows	Voile panels	Ivory sheer, full height	6	ea	design
Lighting	Downlight 3000K	spot fixture position (from 3D model)	13	ea	model
	Niche pin-spot	spot fixture position (from 3D model)	4	ea	model
	Bar pendant key	spot fixture position (from 3D model)	3	ea	model
	Hero key - bottle	spot fixture position (from 3D model)	1	ea	model
	Hero rim - bottle	spot fixture position (from 3D model)	1	ea	model
	Hero plinth wash	spot fixture position (from 3D model)	1	ea	model

Source: 'model' = counted from the 3D scene; 'design' = taken off the design layout. Quantities are for estimating only.

PROJECT	SECTOR	DRAWING	SCALE	SHEET	REV	DATE	UNITS
AURELIA - Fragrance Launch - Luxury Pop-Up	Luxury Brand Activ...	Bill of quantities	NTS	04 / 04	P1	2026-11-12	metres

DESIGN INTENT - NOT FOR CONSTRUCTION. VERIFY ALL DIMENSIONS ON SITE.